Name of Work: Construction of Compound Wall and Improvements to Yelahanka Govt High School Premises at Yelahanka Old Town in Ward No-01

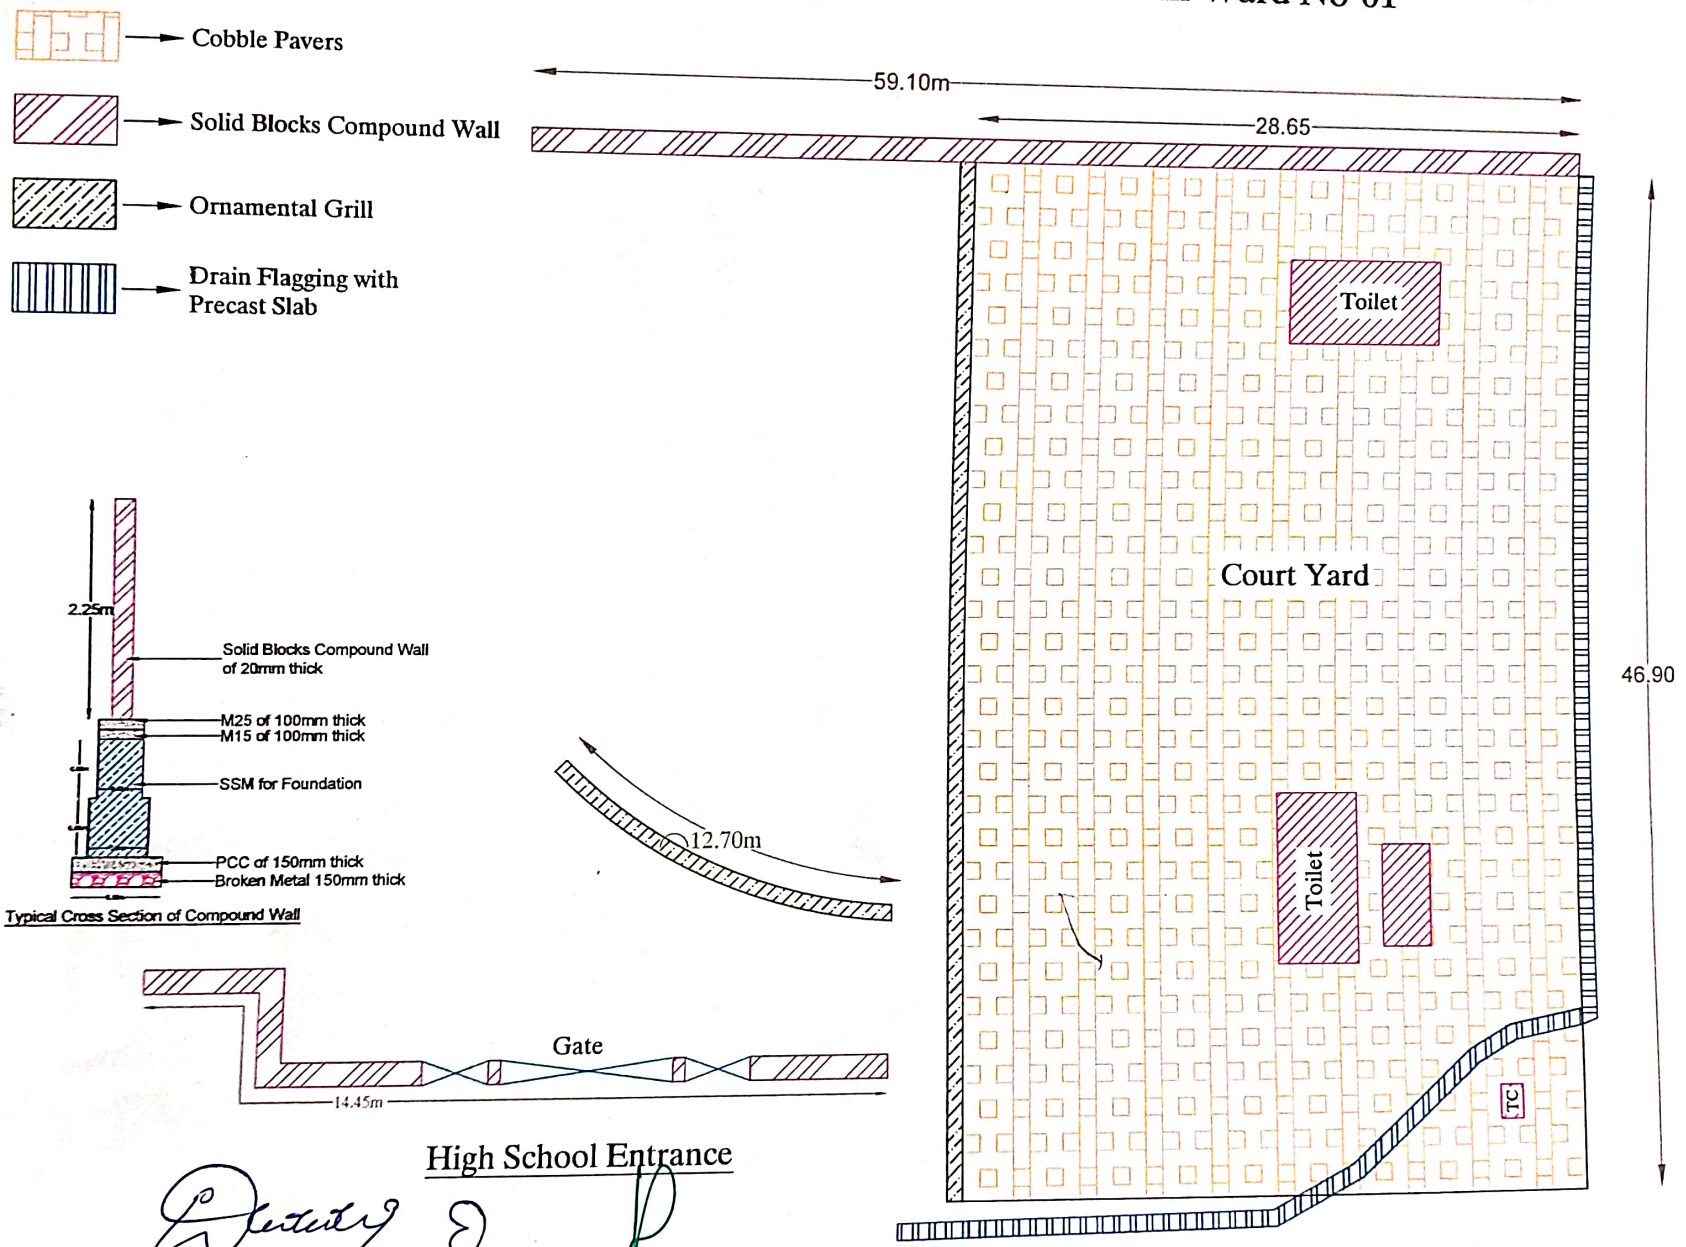

Asst. Executive Engineer
Yelahanka Sub. Divison
(BBMP Ynk. Zn)
Yelahanka, Bangalore